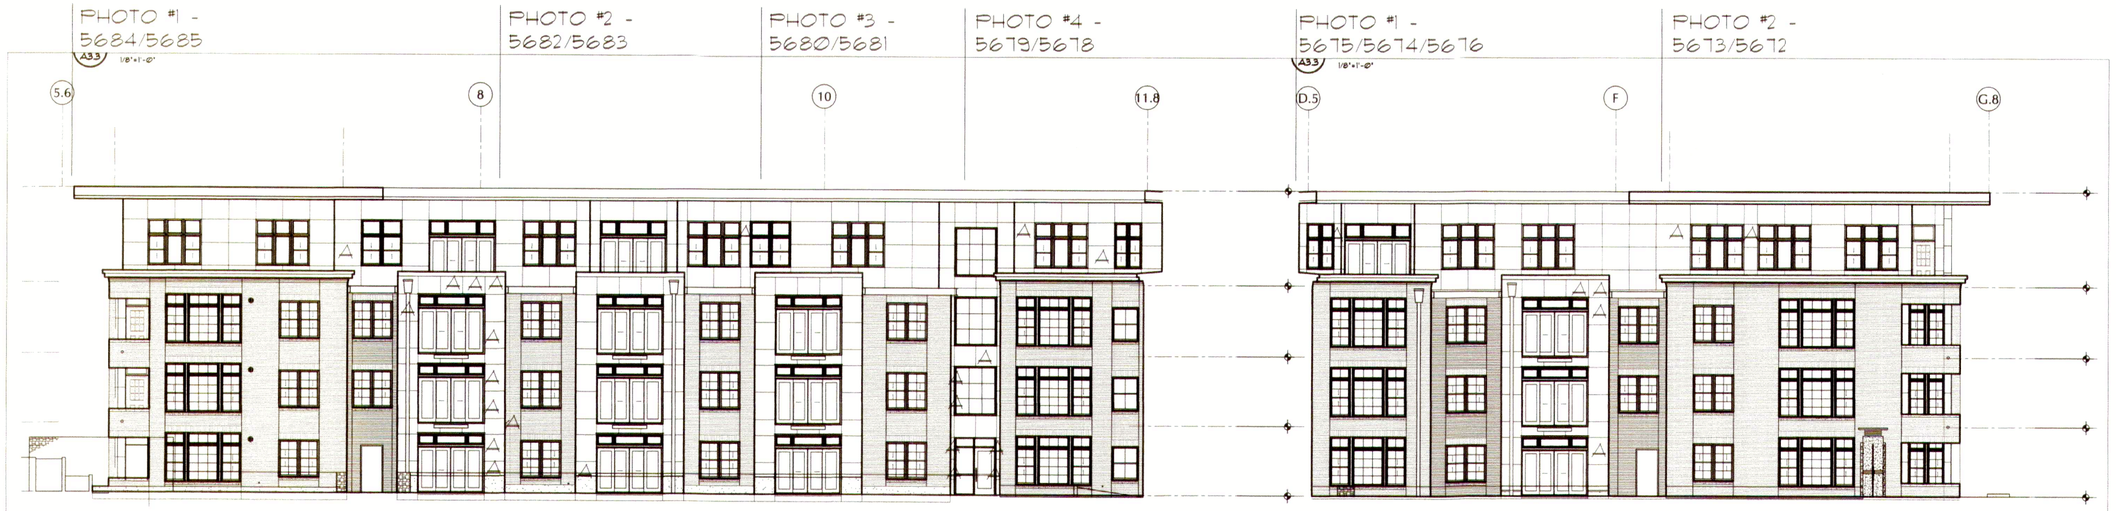

3 A3.3 1/8"=1'-0" EXTERIOR ELEVATION - INT. COURTYARD BUILDING 'B')

4 A3.3 1/8"=1'-0" EXTERIOR ELEVATION - INT. COURTYARD BUILDING 'B'

PHOTO #1 - 5684/5685

PHOTO #2 - 5682/5683

PHOTO #3 - 5680/5681

PHOTO #4 - 5679/5678

PHOTO #1 - 5675/5674/5676

PHOTO #2 - 5673/5672

NOTE: SEE SHEET A3.1a FOR NOTES

ANKROM MOISAN ARCHITECTURE INTERIORS PLANNING
6720 SW MACADAM, SUITE 100, PORTLAND, OREGON 97219
PHONE 503-245-7100 | FAX 503-245-7710 | WWW.AMAA.COM

TCR - THE VAUX

TRAMMELL CROW RESIDENTIAL

MARK	DATE

DATE: 03.10.05
JOB: 041100
FILE: A3-038
DRAWN:
CHECKED:

COPYRIGHT ANKROM MOISAN ASSOCIATED ARCHITECTS 2004

TYPICAL ELEVATIONS

A3.3b

100% CONSTRUCTION DOCUMENTS

PLOTTED: DIANA KESSLER 2/16/2011 2:46 PM
J:\5-ZTOK - NW RALEIGH COURT\041100\DWG